AMY SMITH
23800 MEADOWBROOK
NOVI, MI 48375

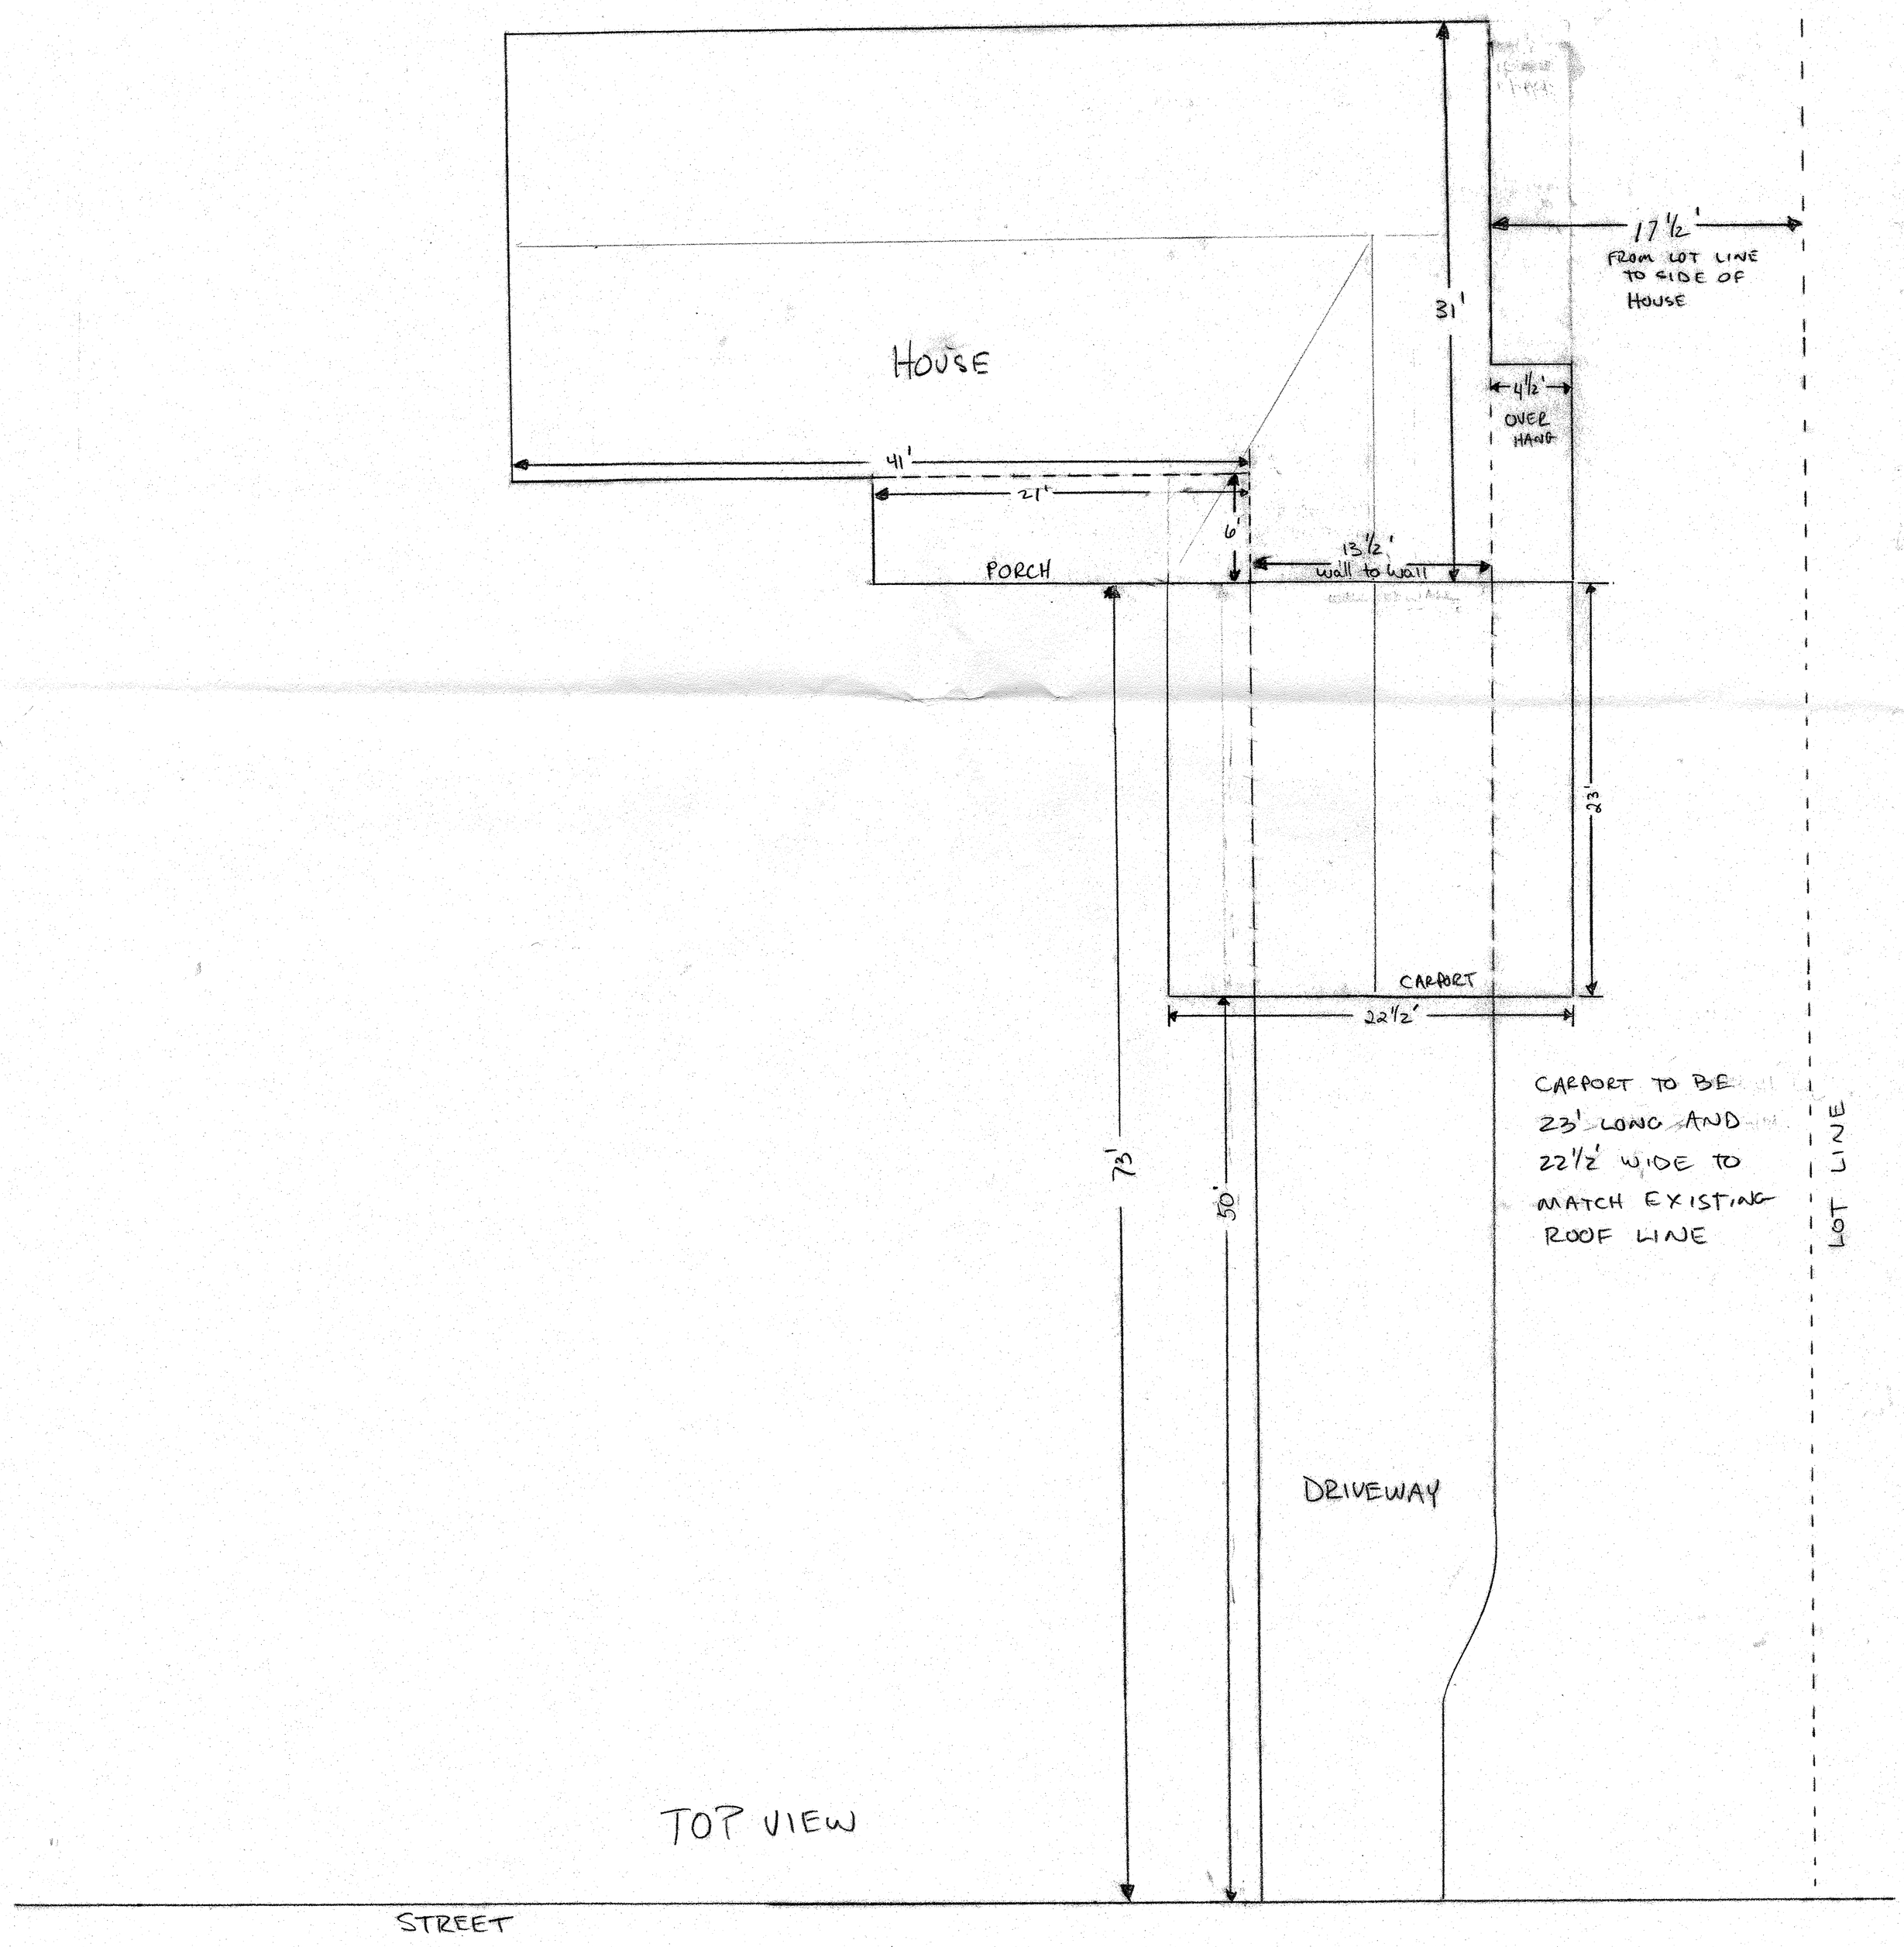

SCALE 1" = 6'

AMY SMITH
23800 MEADOW BROOK
NOVI, MI 48375

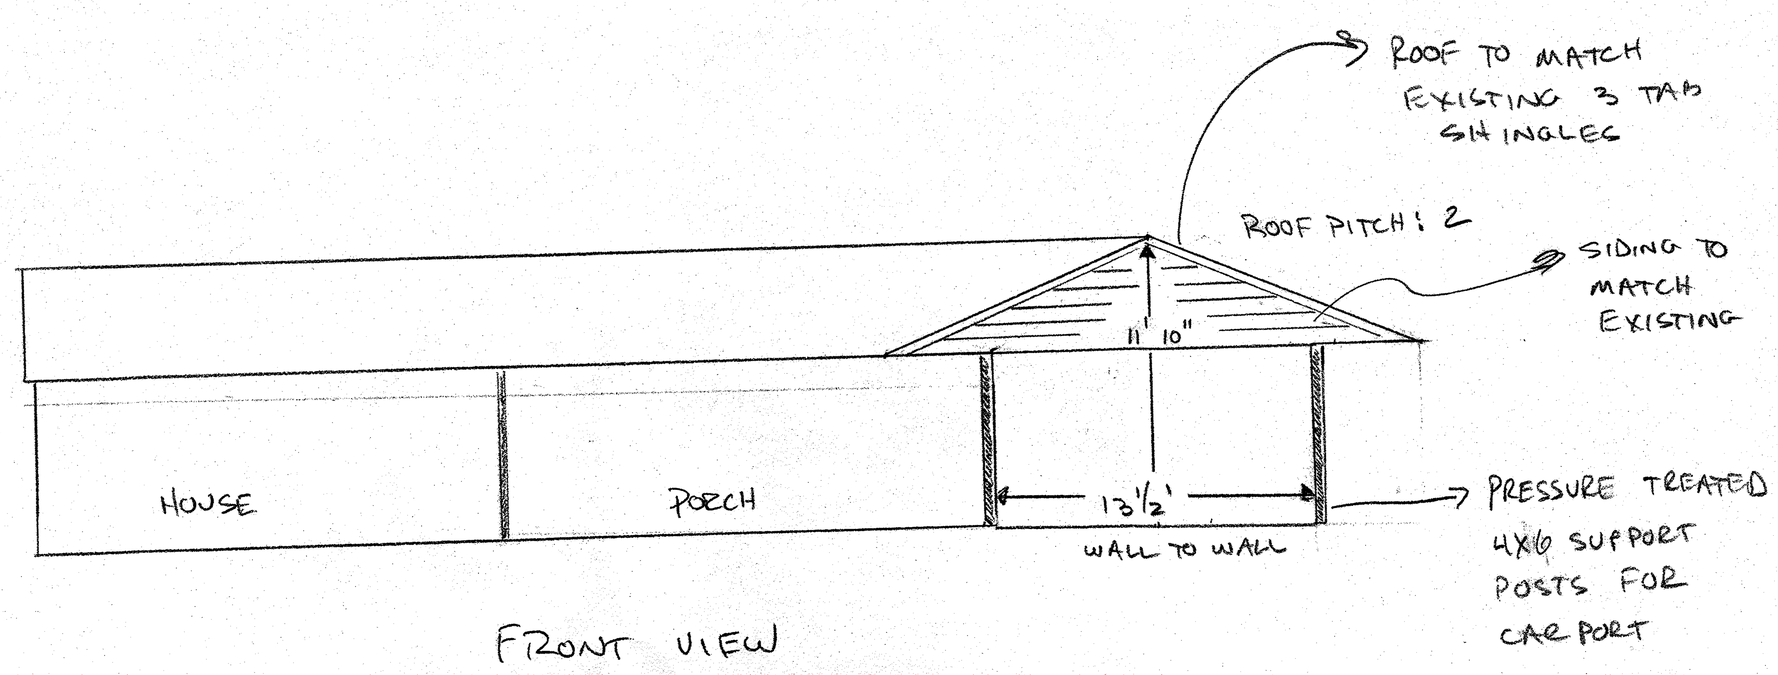

FRONT VIEW

SCALE 1" = 6'

M

SCALE 1" = 6'

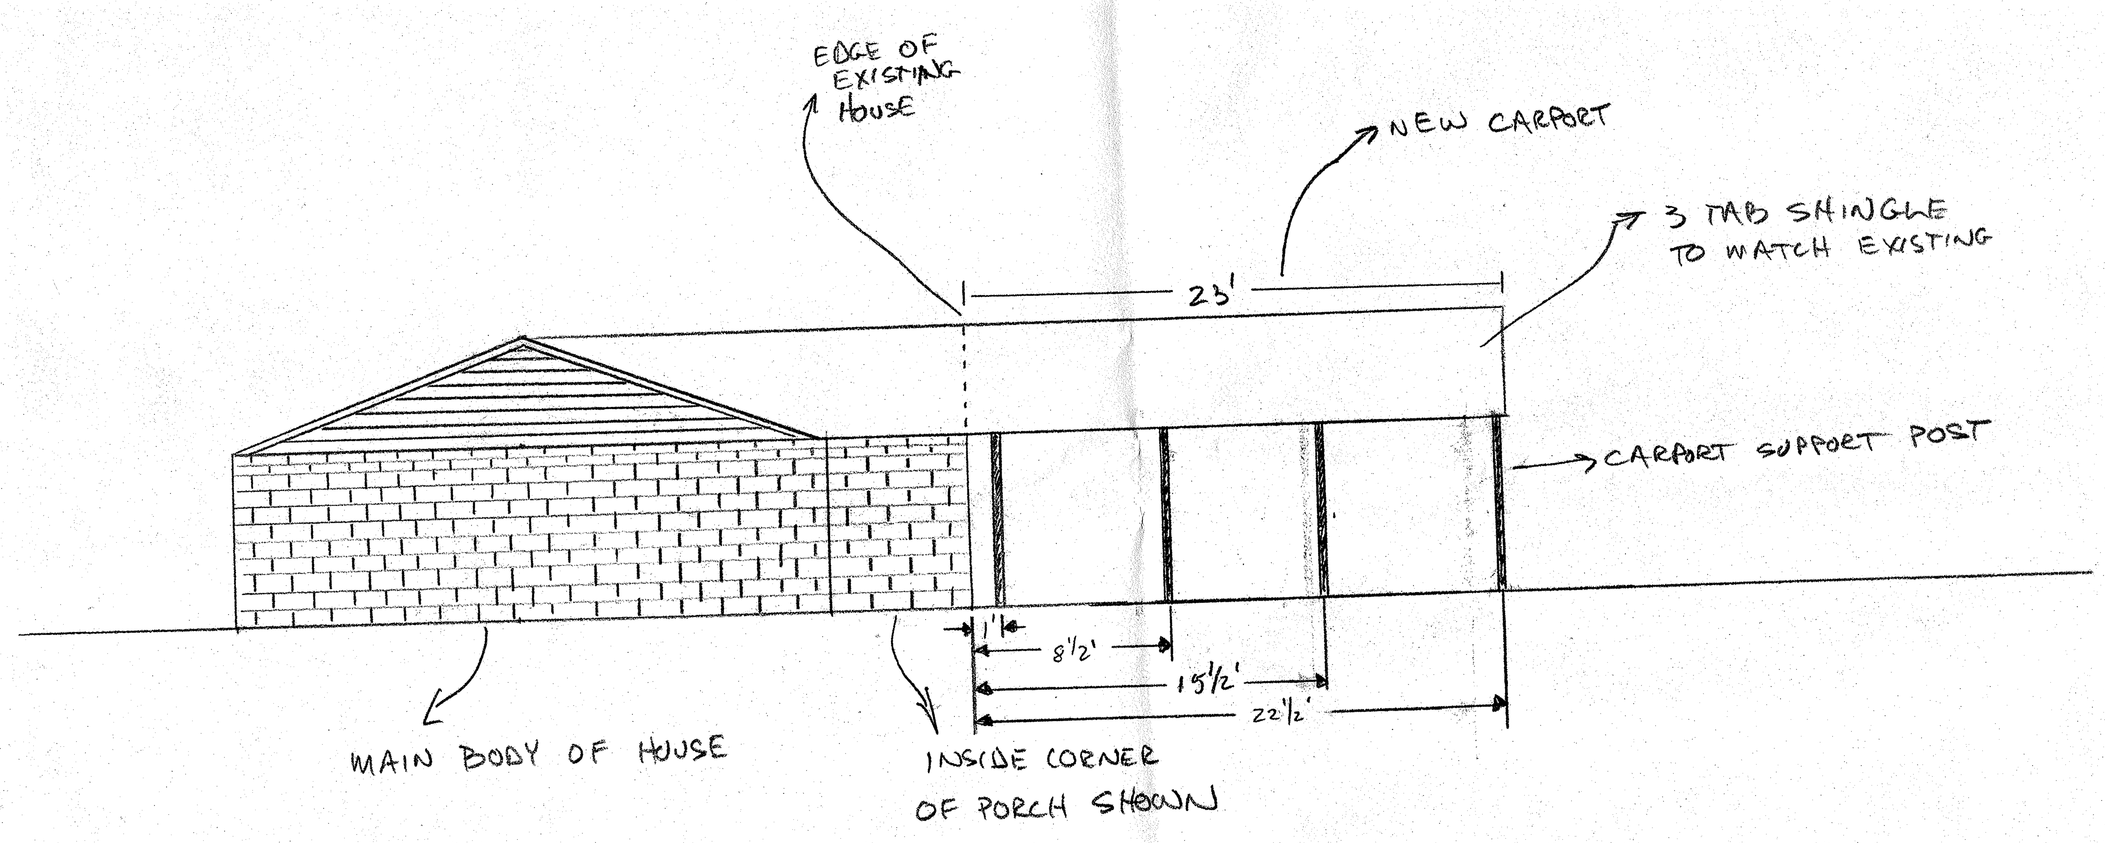

SIDE VIEW

Amy Smith
23800 Meadow Brook
Novi, MI 48375

AMY SMITH
23800 MEADOWBROOK
NOVI, MI 48375

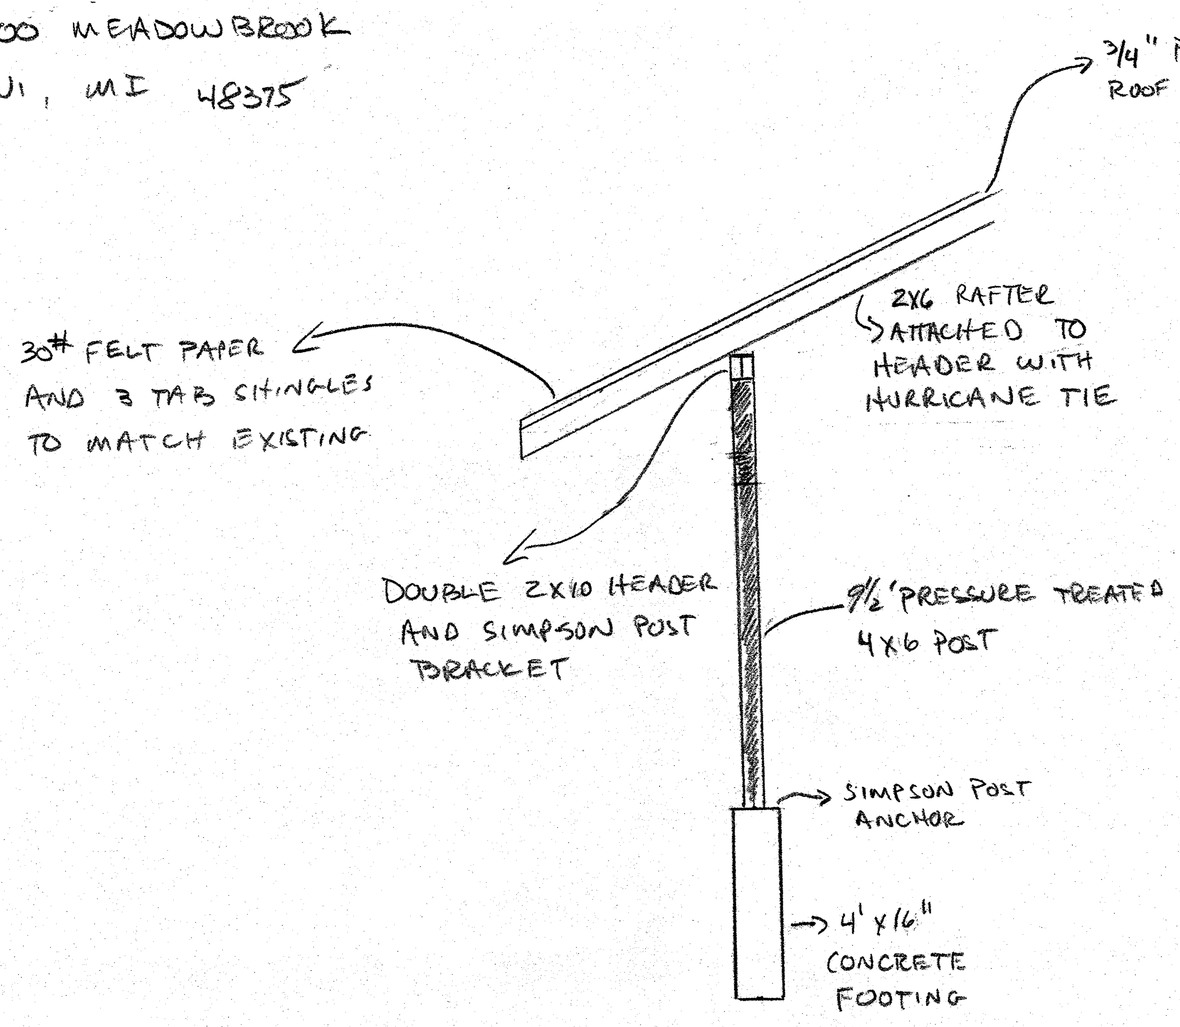

POST AND ROOF DETAIL
SCALE 1" = 3'

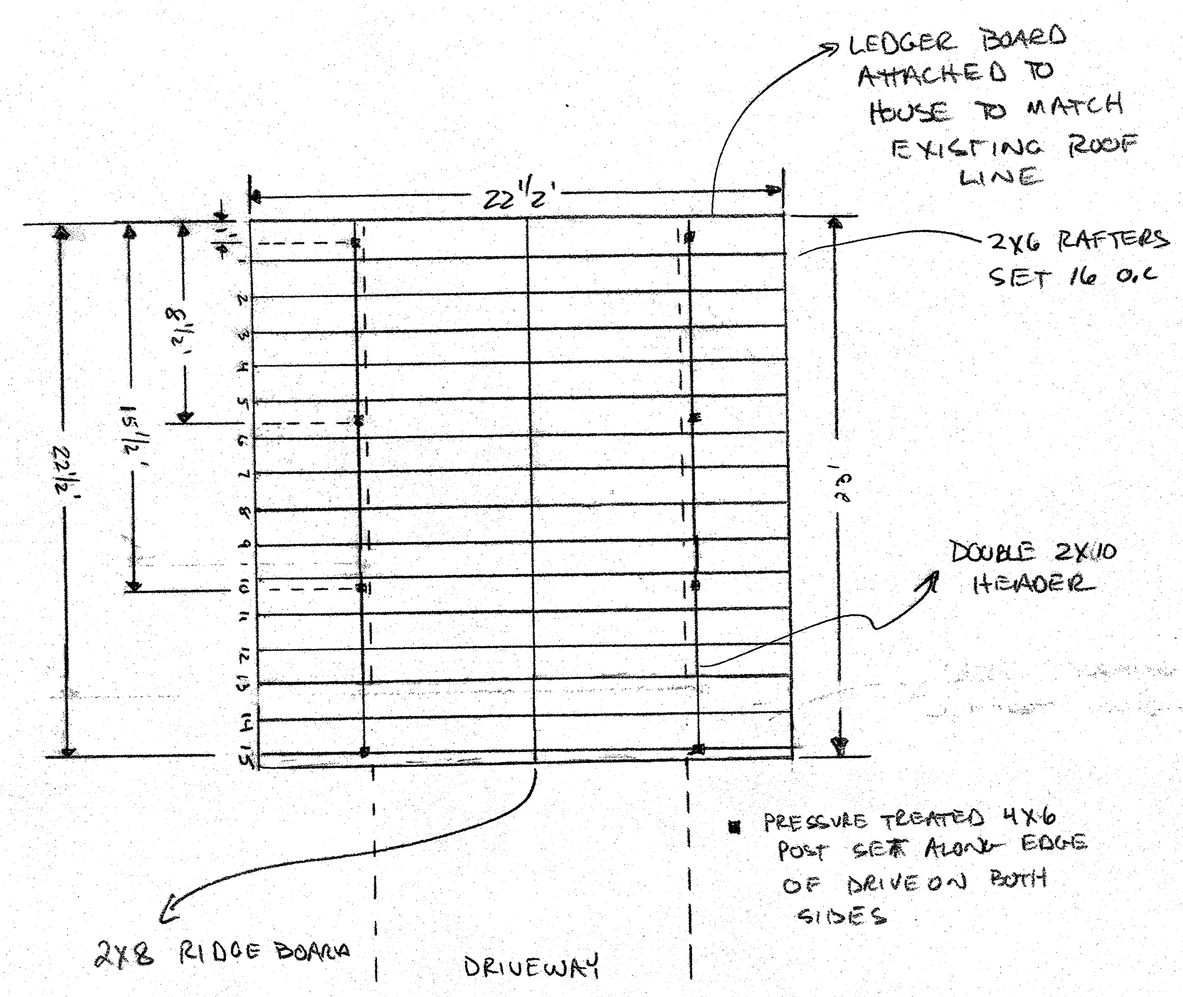

FRAMING DETAILS SCALE 1" = 6'

NOTE: NO ELECTRICAL, PLUMBING, OR HVAC REQUIRED

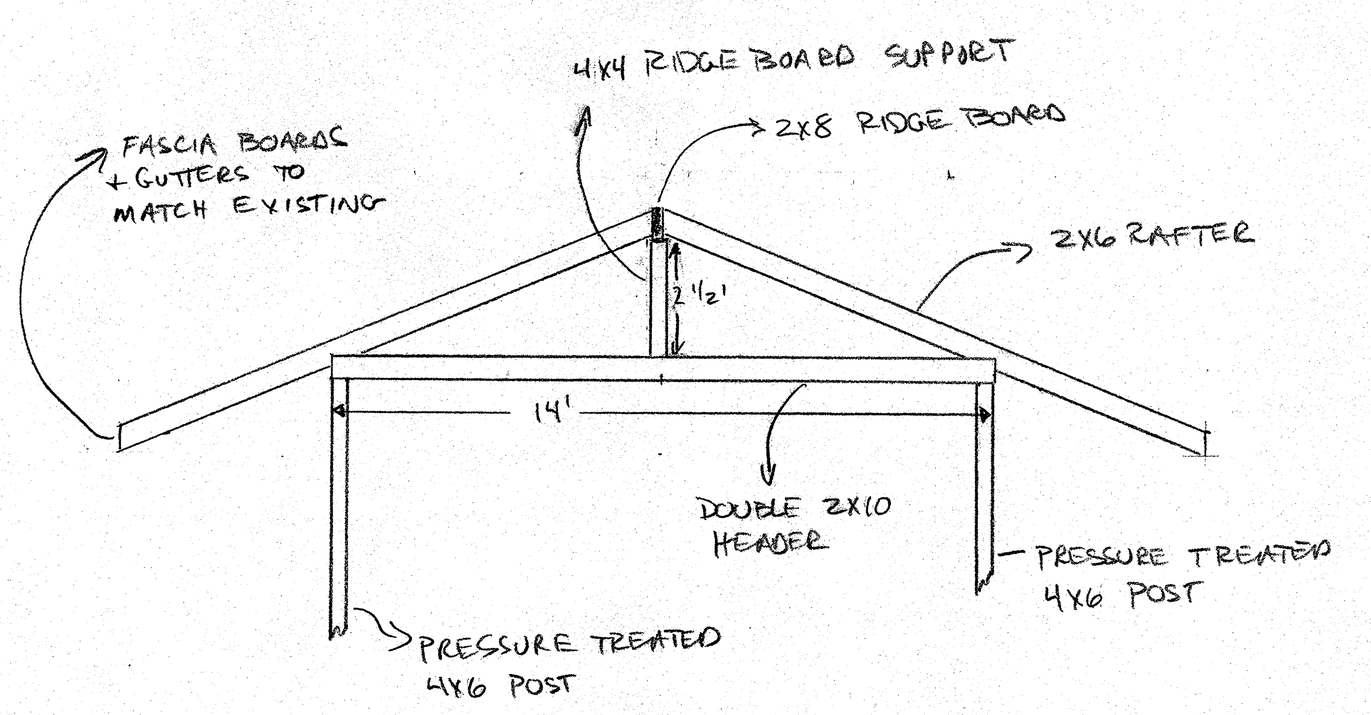

END FRAMING DETAIL (RAFTER 15)
SCALE 1" = 3'

NOTE: RAFTERS 4, 8, 12 (SEE ABOVE) HAVE SAME CONFIGURATION EXCEPT A SINGLE 2X10 JOIST AND SINGLE 2X4 RIDGE BOARD SUPPORT

NOTE: RAFTERS 3, 6, 9, 12, 15 HAVE COLLAR TIES